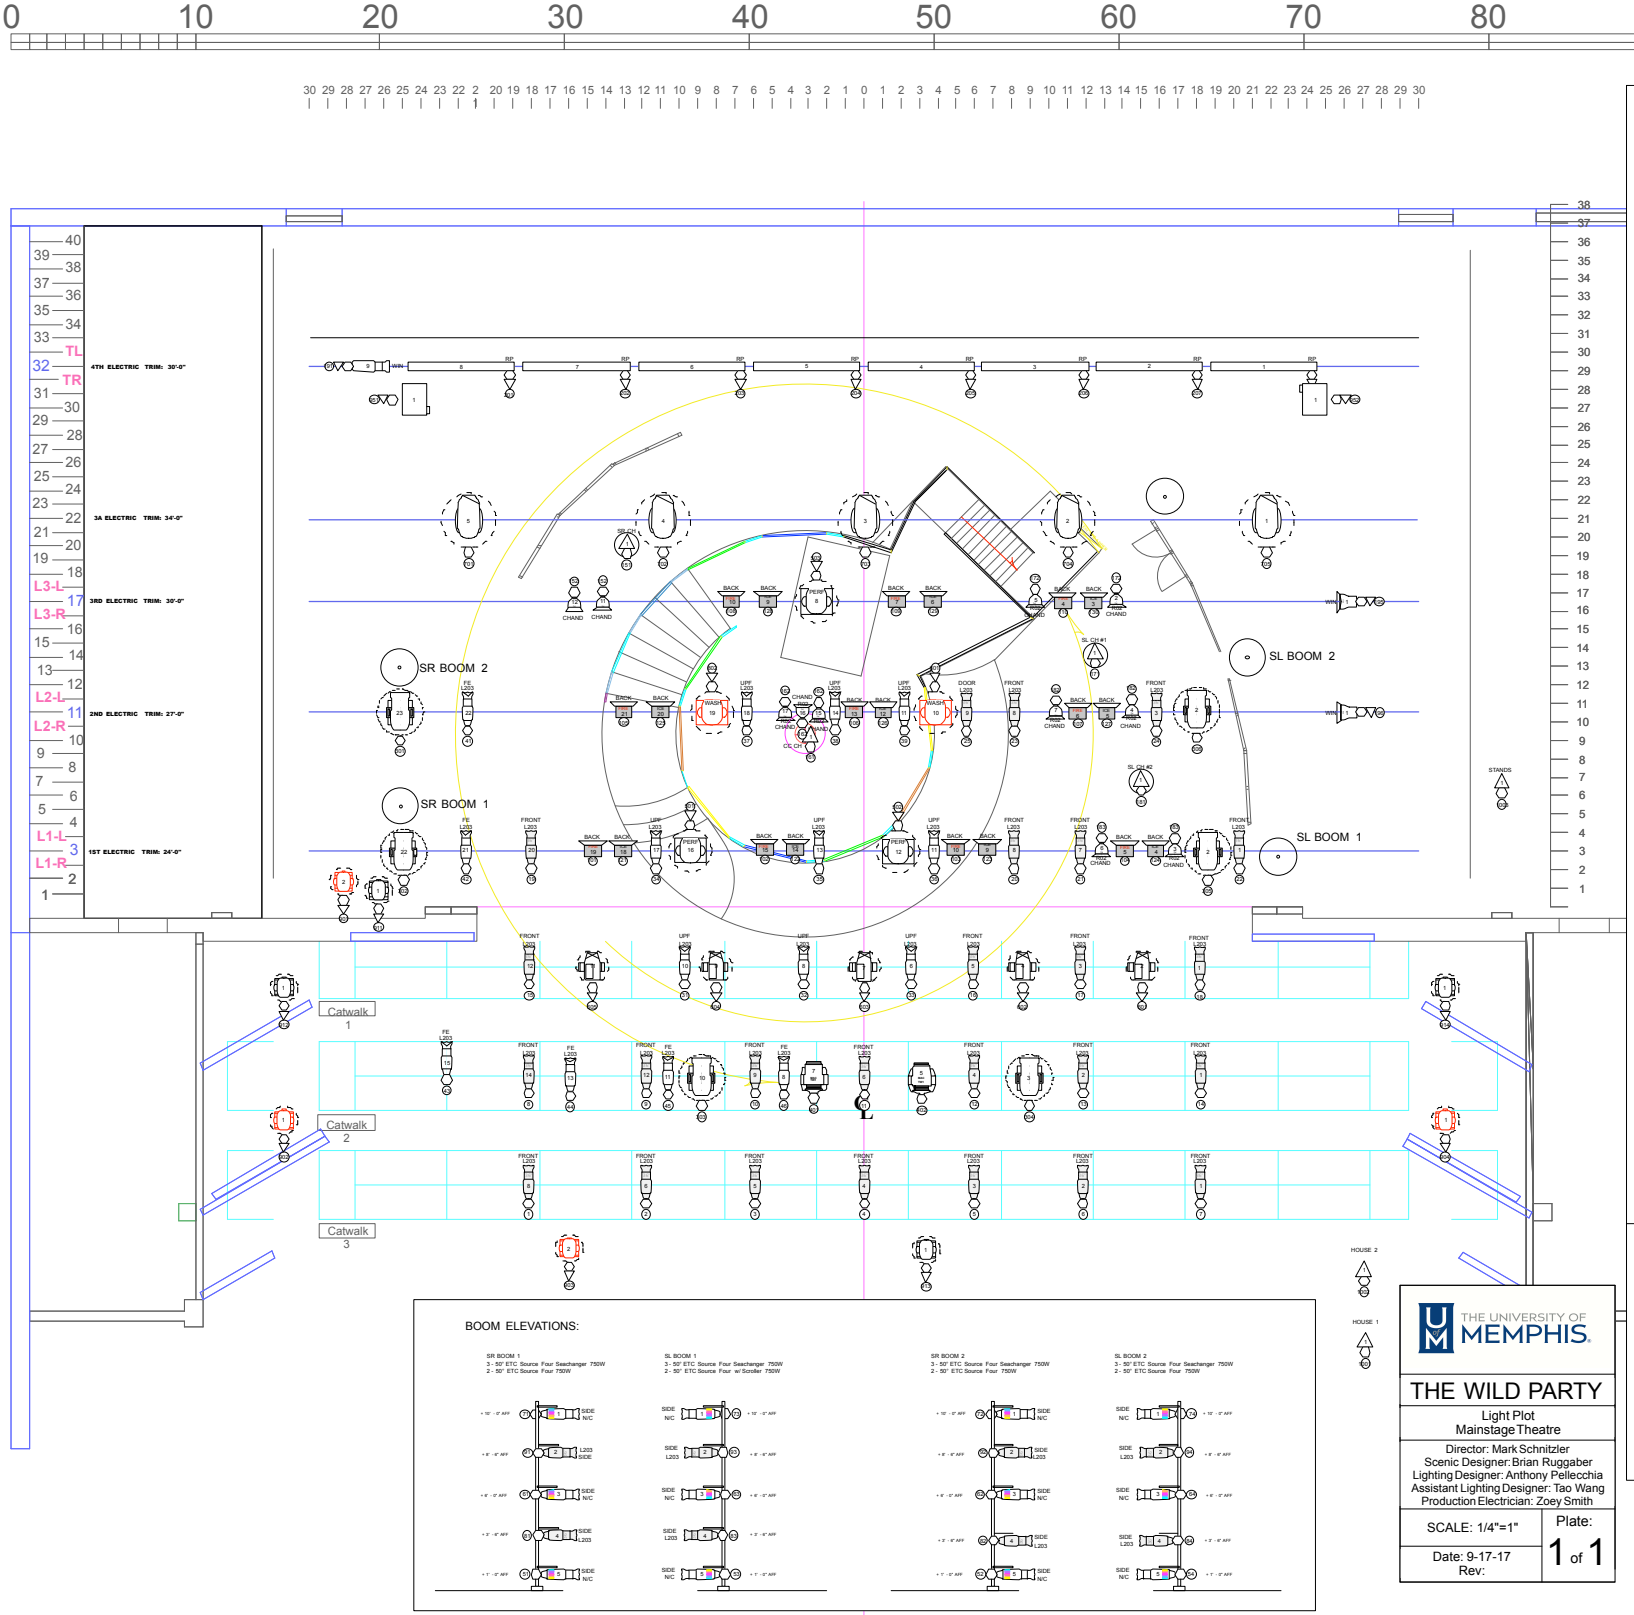

Light

- ETC CE Source-4 36° @ 750w
- ETC CE Source-4 50° @ 575w
- Sea Changer 36 deg
- Etc Source 4 LED 36° @ 140w
- ETC Source 4 PARNel @ 575/750w
- Lustr 11 @ 125w
- Lustr 11 FIRE @ 125w
- D80 Vivid SELL40 @ 161w
- Colorforce 72 @ 720w
- Light Acc USITT Pract_Lum
- AmHAZE II @ 760w

Moving Light

- Martin MAC 250 @ 250w
- MAC 250 Wash @ 250w
- Vari|lite VL 500 @ 1.4kw
- ETC Revolution @ 750w
- MAC TW1 @ 1.233kw
- Mac 2000 Performance @ 1.2kw
- Mac 2000 Wash @ 1.2kw
- MAC III Profile @ 1.5kw

Accessory

- 6"4-Barndoor
- 8" 4-Barndoor
- Light Acc USITT 3_4BD

Typical

Purpose
Color
Unit Number
Dimmer
Channel

Color Summary

Color	Size	Count
N/C		12
R02	SEACHANGER 36DEG 7.5°	9

Notes

1. No changes or substitutions without consulting LD.
2. Final deck placements TBD by LD.
3. Consult Sound regarding speaker locations.
4. GOBOs pulled from stock.
5. Power and data runs off electrics need to be minimal.
6. Consult LD and scenic regarding Chandeliers.
7. Scenic sconces and practicals TBD by LD and Scenic.

BOOM ELEVATIONS:

THE UNIVERSITY OF MEMPHIS

THE WILD PARTY

Light Plot
Mainstage Theatre

Director: Mark Schnitzler
Scenic Designer: Brian Ruggaber
Lighting Designer: Anthony Pellecchia
Assistant Lighting Designer: Tao Wang
Production Electrician: Zoey Smith

SCALE: 1/4"=1"

Plate: 1 of 1

Date: 9-17-17
Rev: